Drawing number / file:
B1646600-NPL-DRG-CV-000004/P01

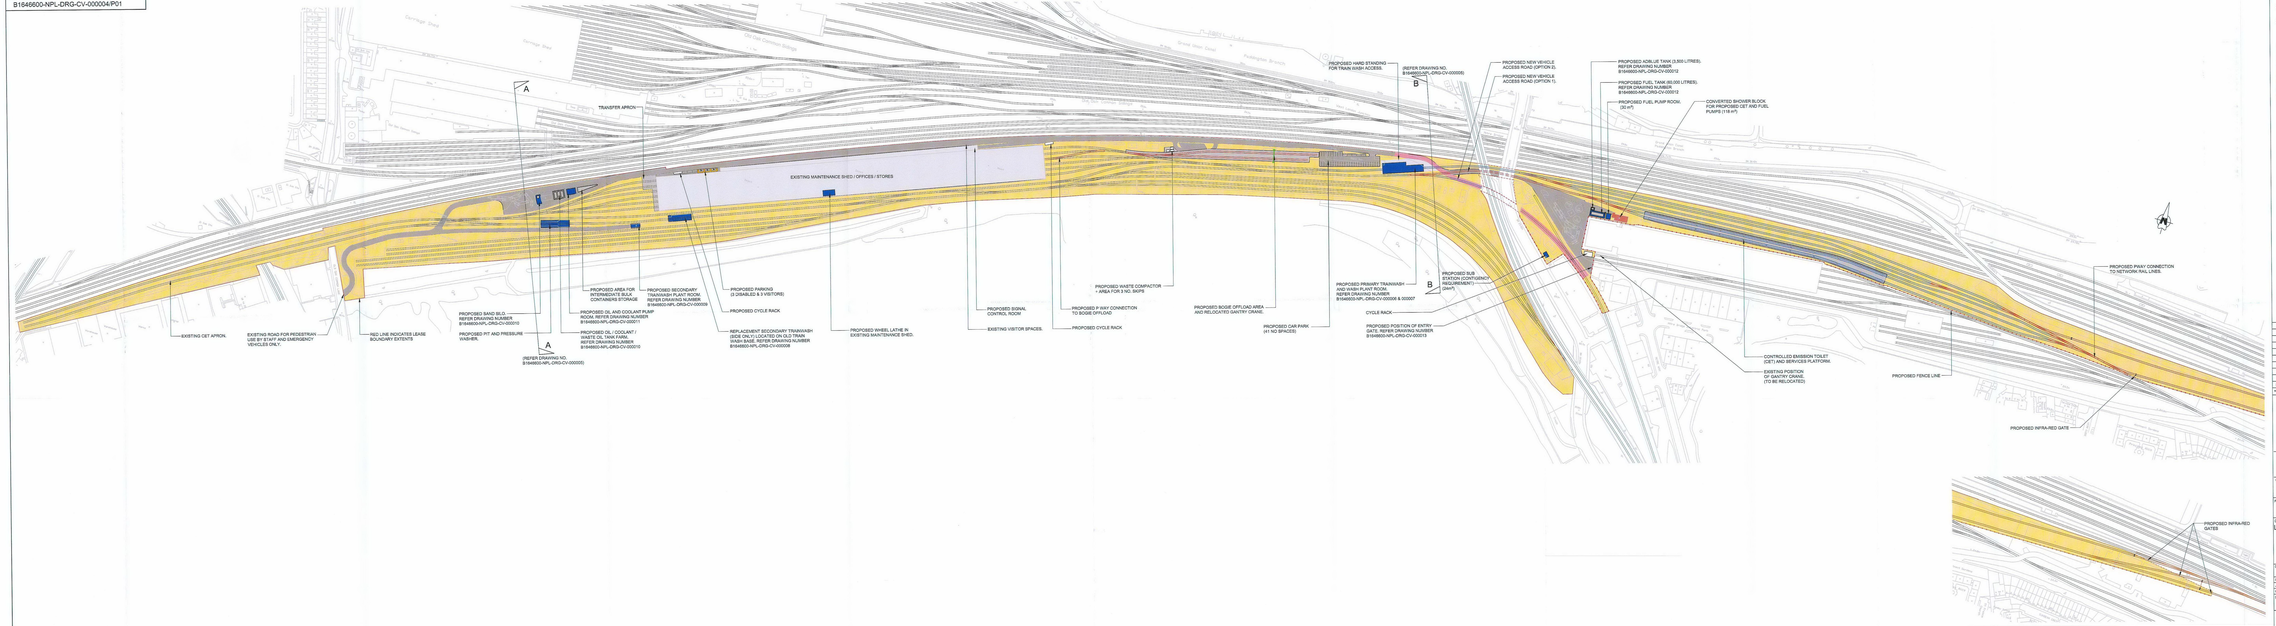

Notes:

1. If this drawing has been received electronically it is the recipient's responsibility to print the document to the correct scale.
2. All dimensions are in millimetres unless stated otherwise. It is recommended that information is not scaled off this drawing.
3. This Drawing is a Concept Layout for this Project only. No Topographical or Geotechnical data was available for the Concept of this Drawing. Full Topographical & Geotechnical Surveys will be required prior to Detailed Design.

Key:

- Existing track to remain
- Existing track to be removed
- Existing track to be realigned
- Proposed track
- Proposed walkways
- Proposed Hardstand Area
- Access Road
- Level Crossing
- Existing Bridge
- Existing building to be Renewed
- Site boundary
- Site boundary + fence

Based upon Ordnance Survey mapping with the permission of Ordnance Survey on behalf of The Controller of Her Majesty's Stationery Office. © Crown Copyright Jacobs AL3993936.

REV	DESCRIPTION	CHK	REV	REV
P01	15/08/17 PLANNING GROUP	CJL	NIH	NIH
Revision	Revision Date Purpose of Revision	Drawn	Checked	Approved

HITACHI
Inspire the Next

JACOBS
Centre Court, 1301 Stratford Road, Hall Green, Birmingham, B28 9JT
Tel: 44 (0)121 704 7000 Fax: 44 (0)121 704 7001
www.jacobs.com

client:
AGILITY TRAINS

Project:
IEP DEPOT EARLY WORKS

Drawing title:
LONDON NORTH POLE PROPOSED LAYOUT
MAINTENANCE FACILITY CONTEXT PLAN
NEW BUILDINGS, CAR PARKS
INFRASTRUCTURE ETC

Drawing status:

Scale: 1:1200 @ 2121mW X 594mH — DO NOT SCALE

Jacobs No.: B1646600

Client no.:

Drawing number: B1646600-NPL-DRG-CV-000004 — Rev: P01

This drawing is not to be used in whole or part other than for the intended purpose and project as defined on this drawing. Refer to the contract for full terms and conditions.

Size: A1x2101